PIANO TERRA

ALLEGATO B.2

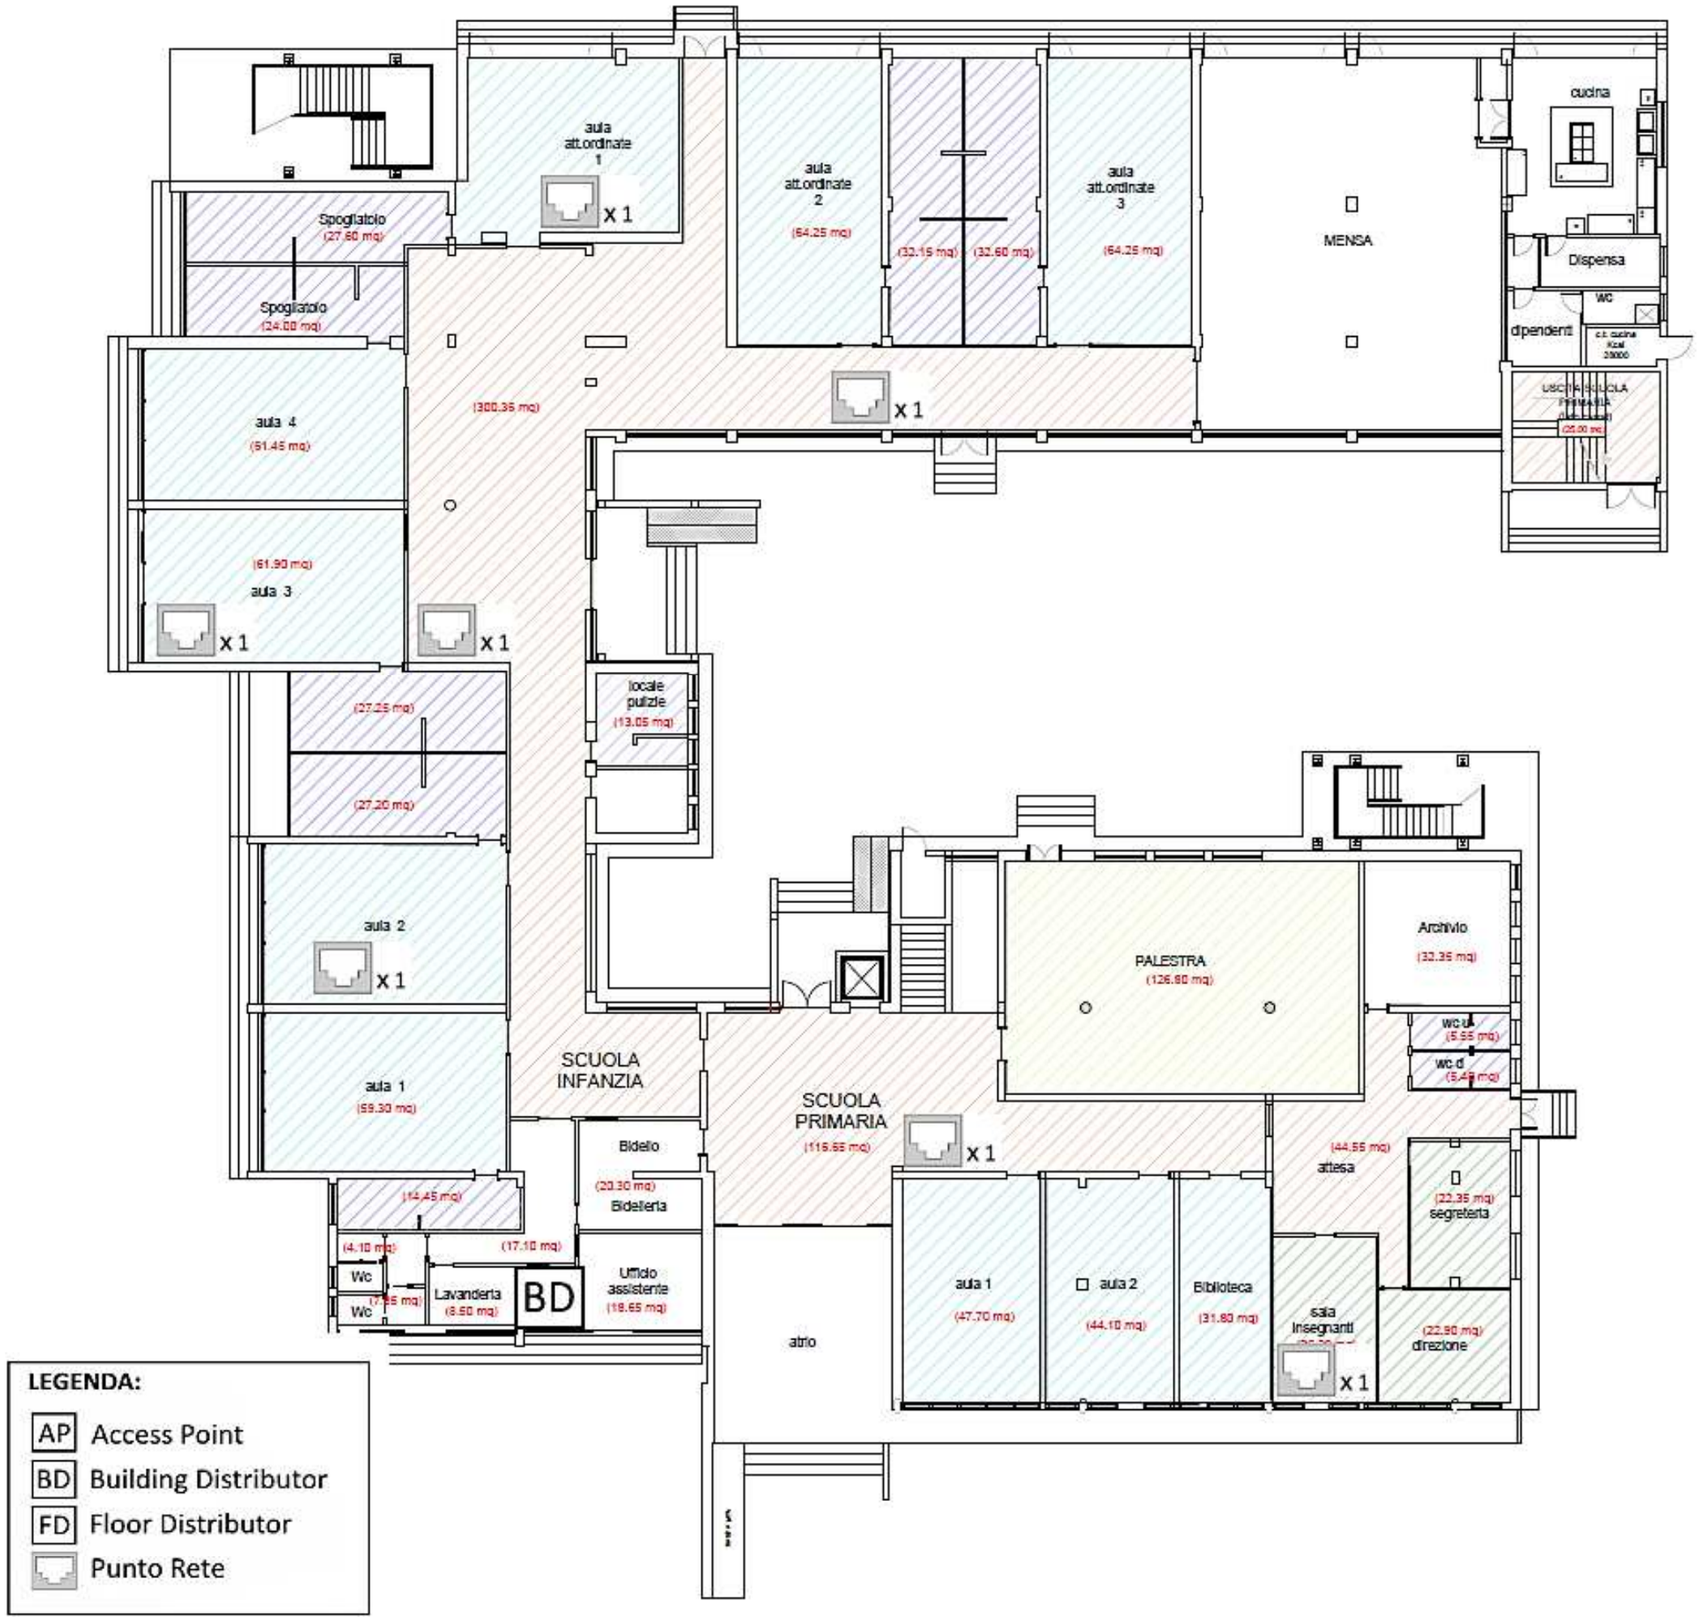

LEGENDA:

- AP Access Point
- BD Building Distributor
- FD Floor Distributor
- Punto Rete